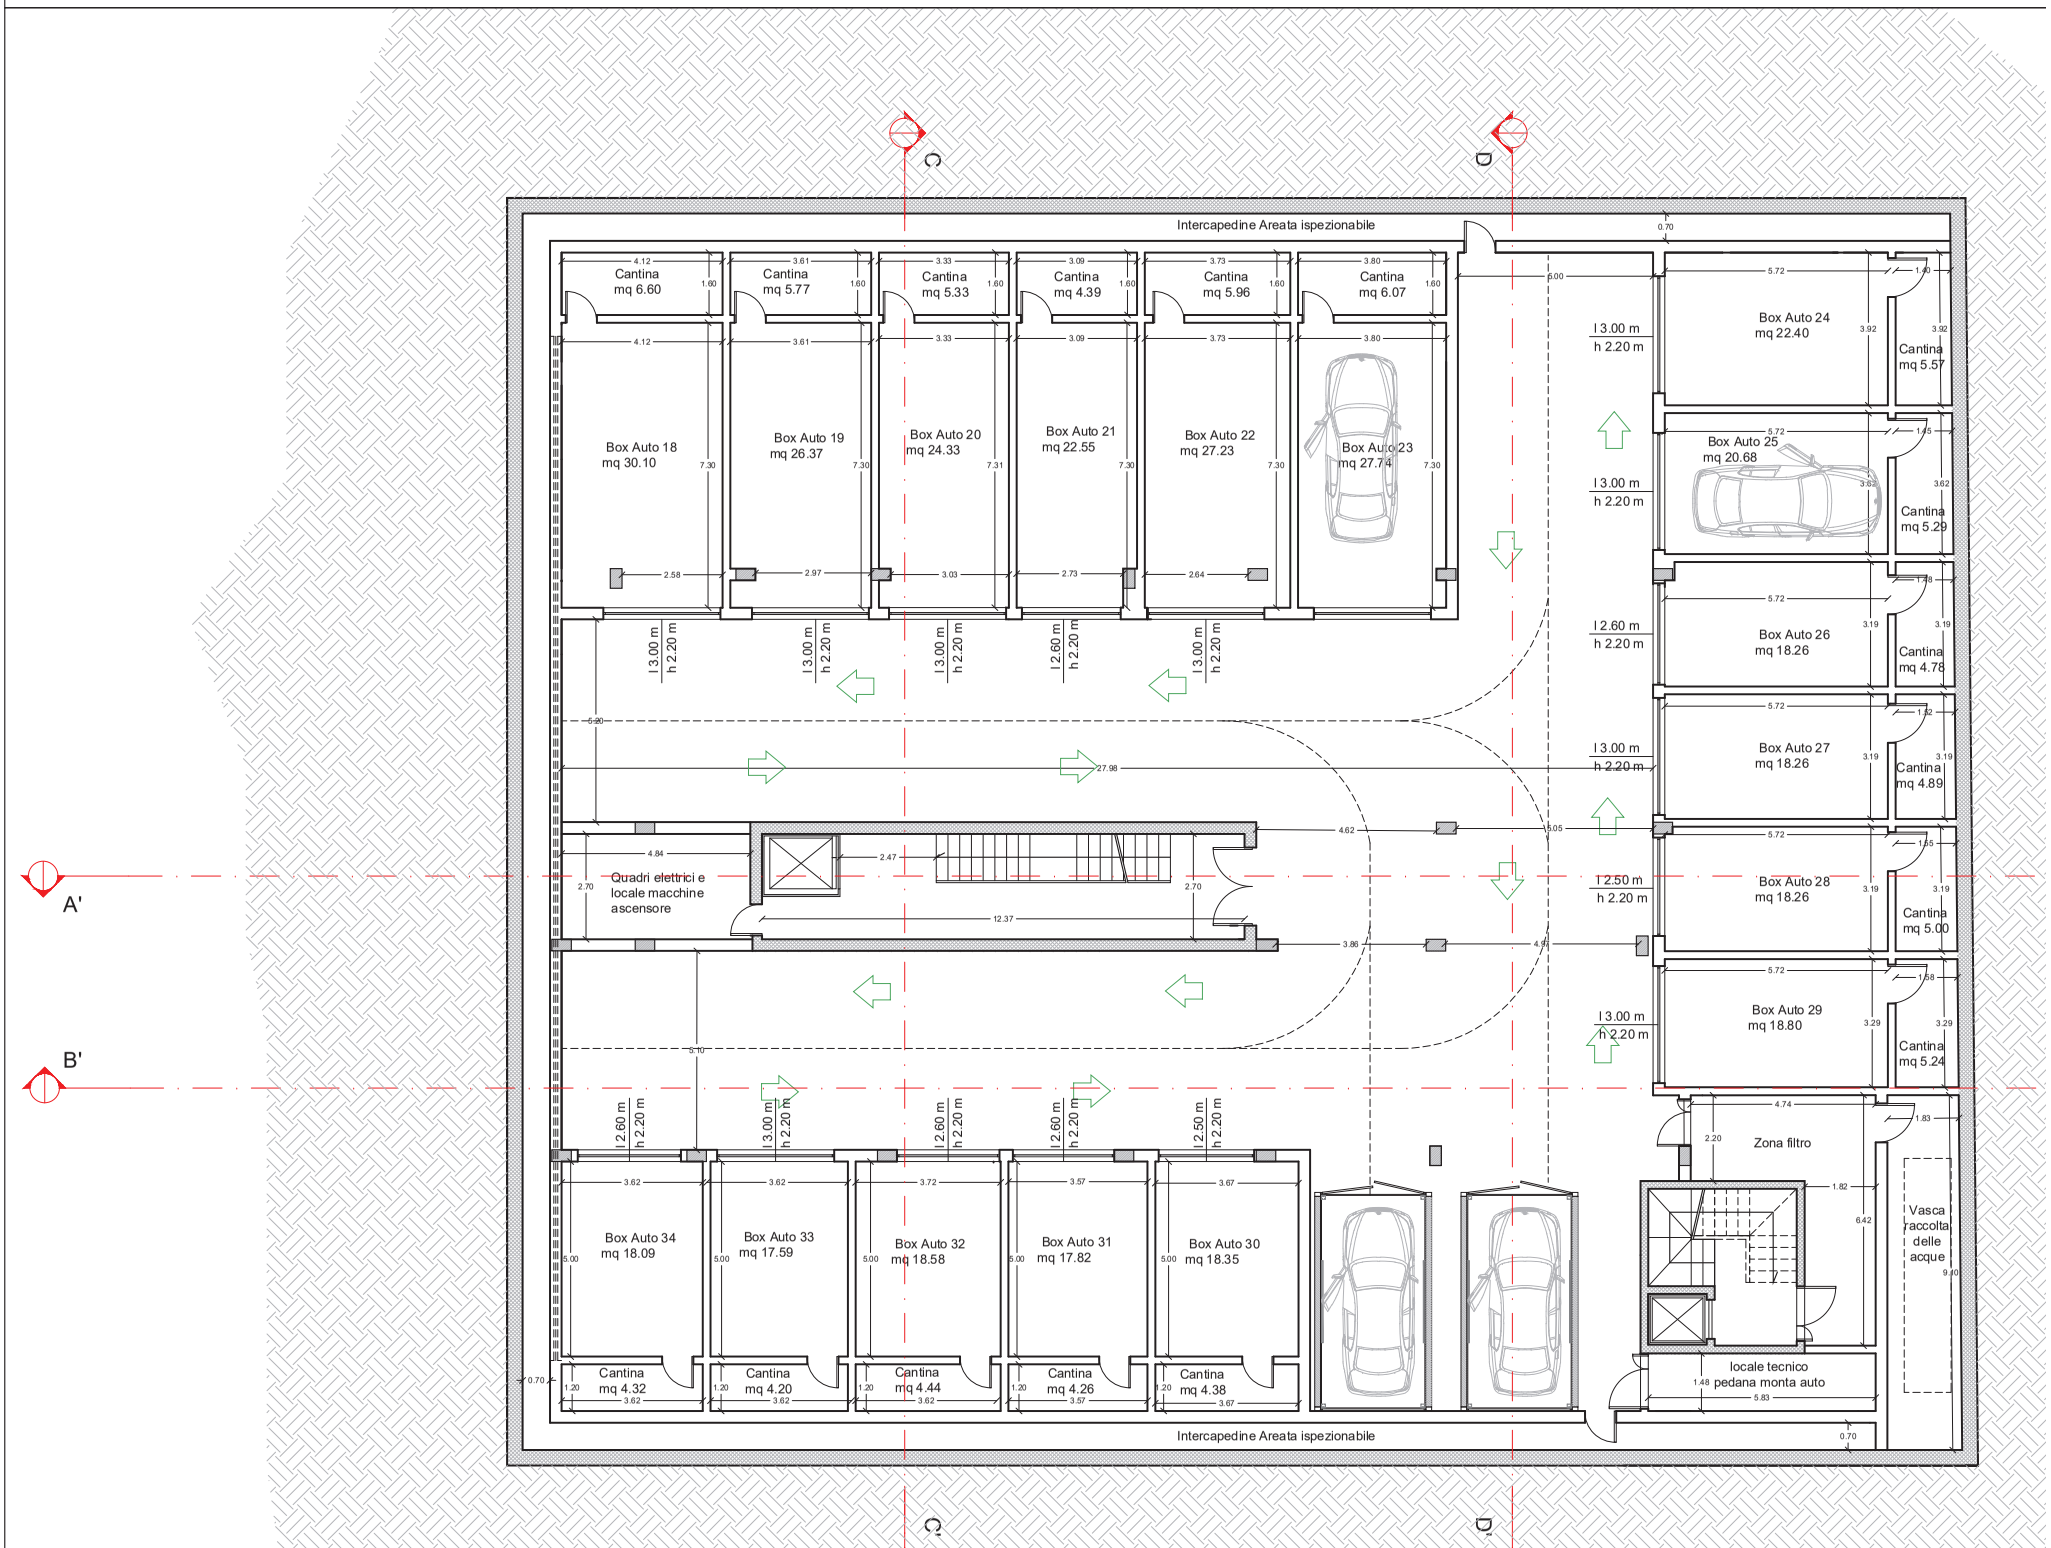PIANTA PIANO INTERRATO S1